LINE TABLE		
LINE	LENGTH	BEARING
L1	22.05	N28°56'49"W
L2	19.32	N68°55'14"E
L3	19.97	N75°58'25"E
L4	107.11	N55°41'35"E
L5	11.63	N58°28'20"E
L6	46.17	N46°45'36"W
L7	108.93	S55°40'16"W
L8	14.88	S68°55'14"W
L9	18.32	N28°45'12"W

CURVE TABLE				
CURVE	LENGTH	RADIUS	CHORD	BEARING
C1	14.77	120.00	14.76	N72°26'49"E
C2	460.65	1300.00	458.25	N65°49'20"E
C3	147.65	274.18	145.87	N68°29'25"E
C4	214.63	234.18	207.20	S79°19'12"W
C5	492.71	1340.00	489.94	S66°12'17"W
C6	10.92	80.00	10.91	S72°49'46"W

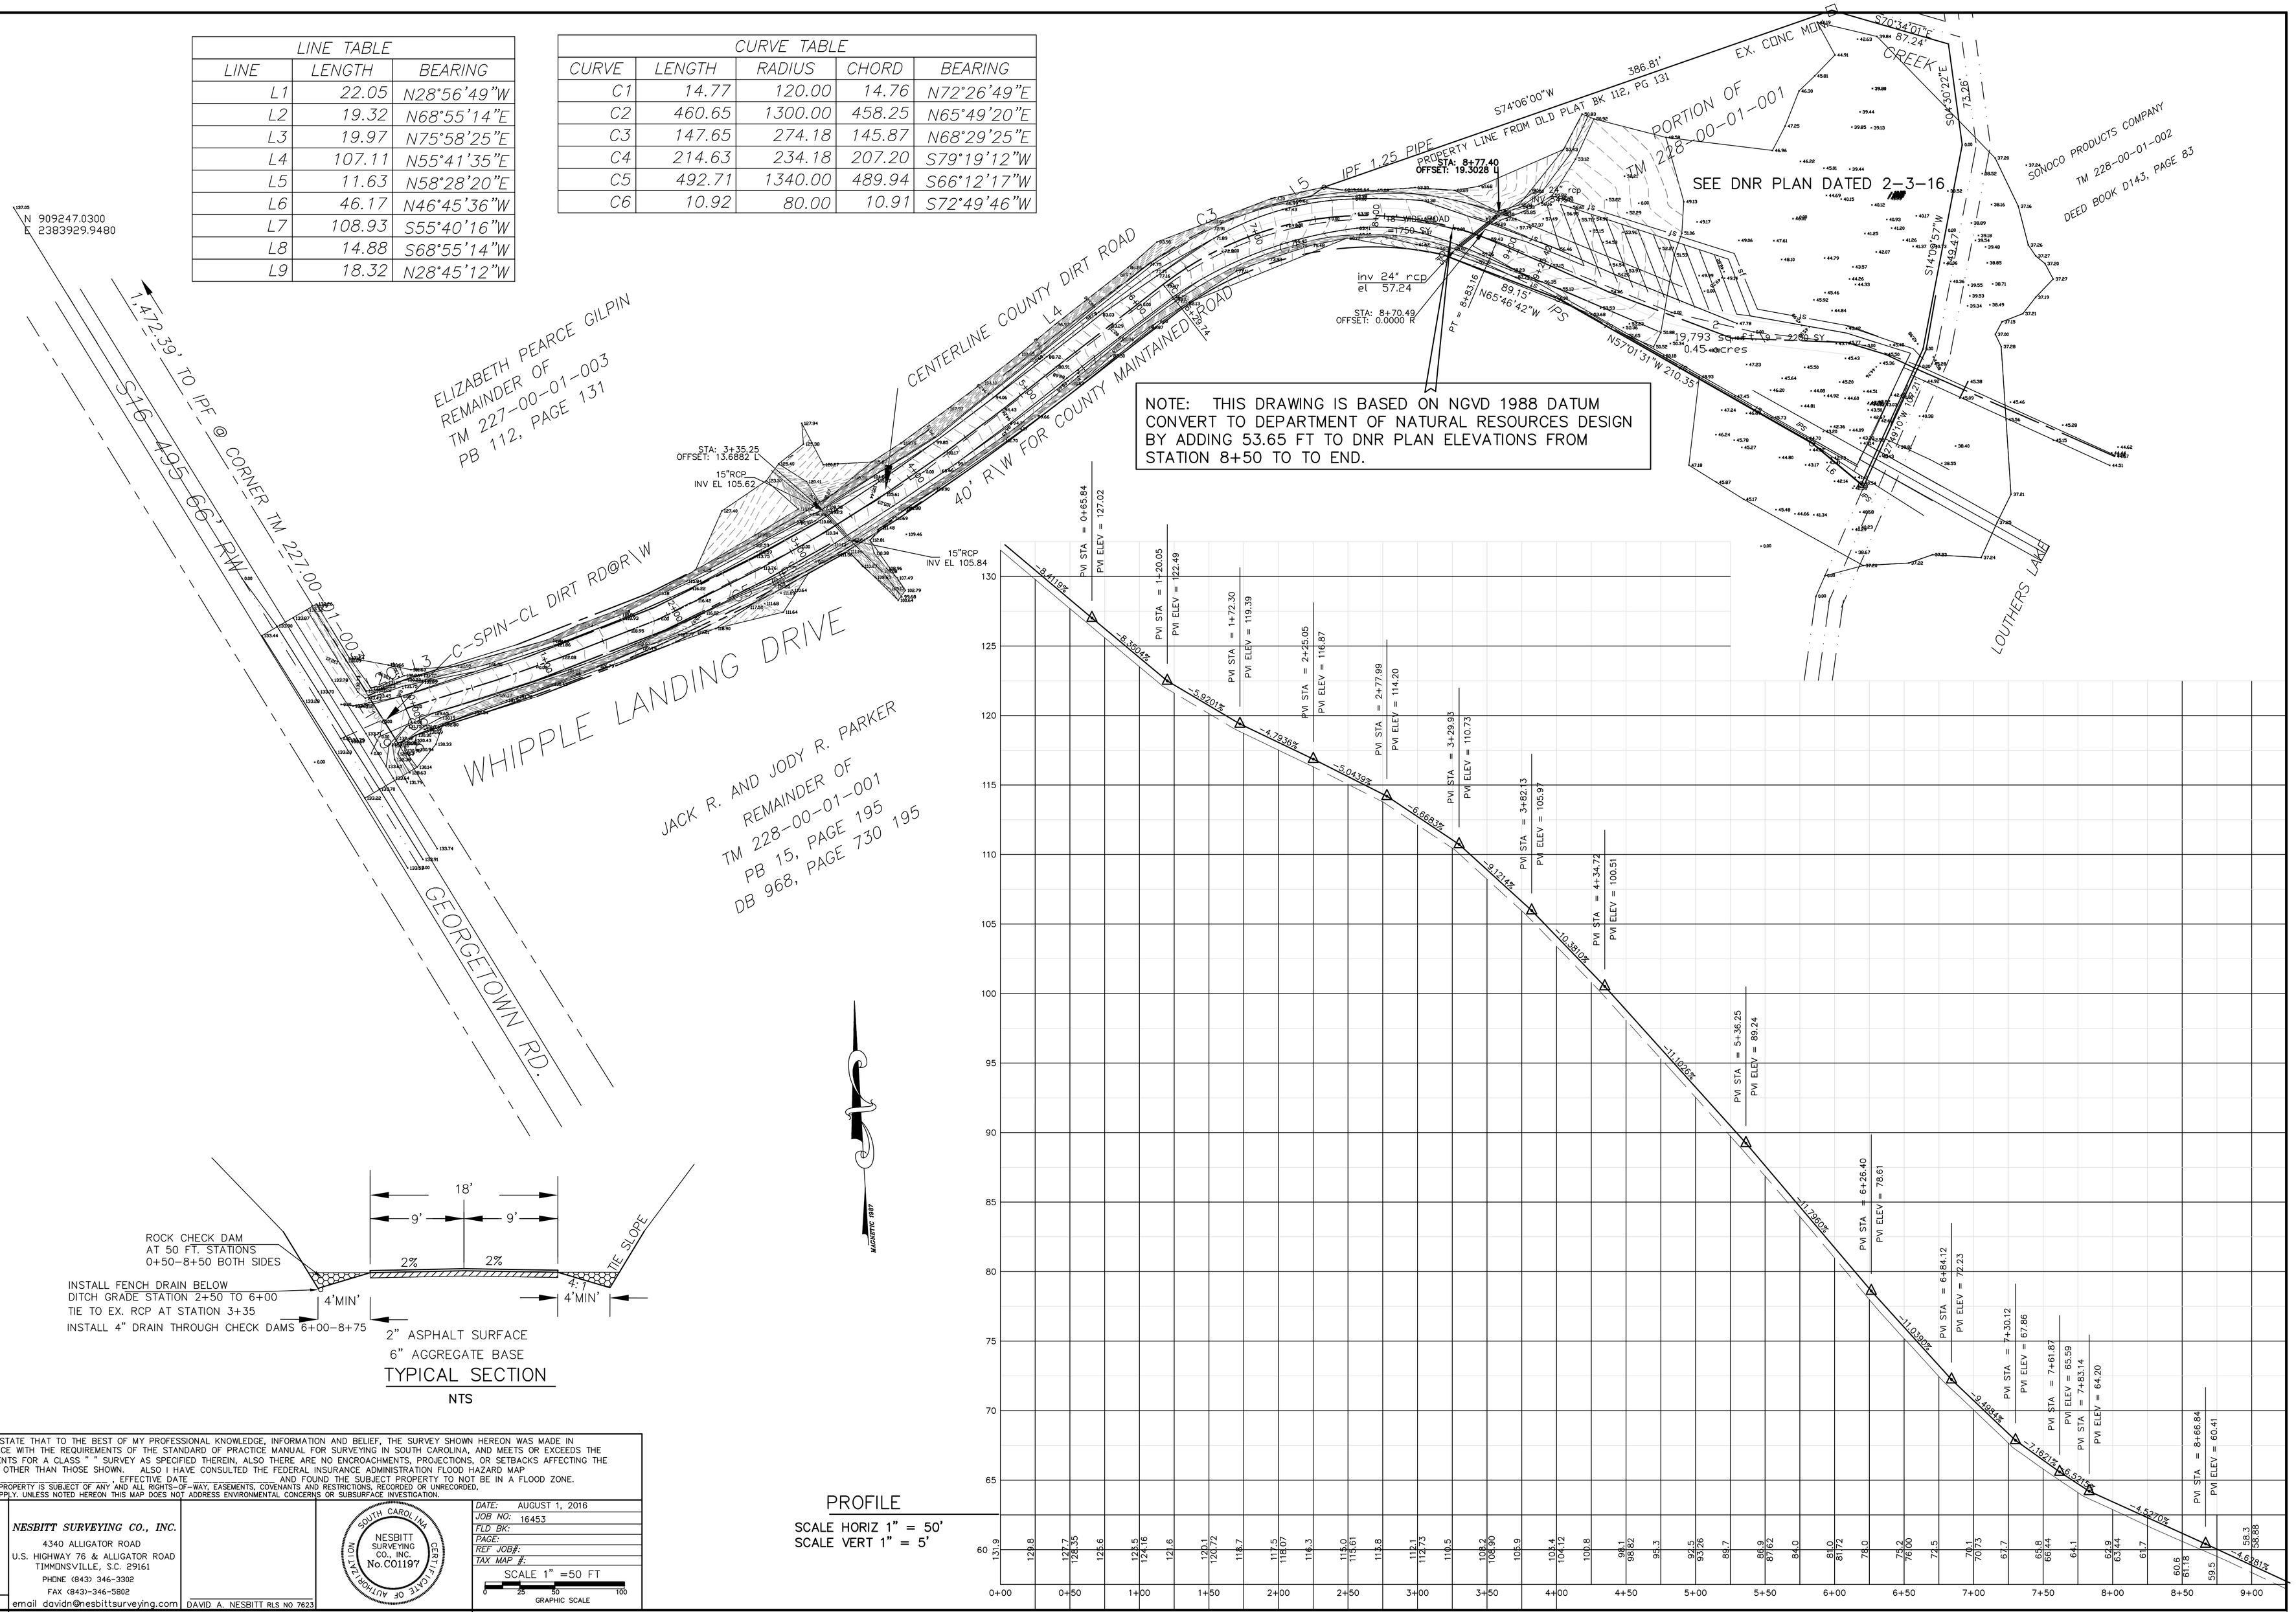

TYPICAL SECTION

NTS

PROFILE

SCALE HORIZ 1" = 50'
SCALE VERT 1" = 5'

I HEREBY STATE THAT TO THE BEST OF MY PROFESSIONAL KNOWLEDGE, INFORMATION AND BELIEF, THE SURVEY SHOWN HEREON WAS MADE IN ACCORDANCE WITH THE REQUIREMENTS OF THE STANDARD OF PRACTICE MANUAL FOR SURVEYING IN SOUTH CAROLINA, AND MEETS OR EXCEEDS THE REQUIREMENTS FOR A CLASS " " SURVEY AS SPECIFIED THEREIN, ALSO THERE ARE NO ENCROACHMENTS, PROJECTIONS, OR SETBACKS AFFECTING THE PROPERTY OTHER THAN THOSE SHOWN. ALSO I HAVE CONSULTED THE FEDERAL INSURANCE ADMINISTRATION FLOOD HAZARD MAP _____, EFFECTIVE DATE _____ AND FOUND THE SUBJECT PROPERTY TO NOT BE IN A FLOOD ZONE.

NOTE: THIS PROPERTY IS SUBJECT OF ANY AND ALL RIGHTS-OF-WAY, EASEMENTS, COVENANTS AND RESTRICTIONS, RECORDED OR UNRECORDED, THAT MAY APPLY, UNLESS NOTED HEREON THIS MAP DOES NOT ADDRESS ENVIRONMENTAL CONCERNS OR SUBSURFACE INVESTIGATION.

FILE#

NESBITT SURVEYING CO., INC.
4340 ALLIGATOR ROAD
U.S. HIGHWAY 76 & ALLIGATOR ROAD
TIMMONSVILLE, S.C. 29161
PHONE (843) 346-3302
FAX (843)-346-5802
email davidn@nesbittsurveying.com
DAVID A. NESBITT RLS NO 7623

SOUTH CAROLINA NESBITT SURVEYING CO., INC. No.C01197 CERTIFICATE OF AUTHORITY

DATE:	AUGUST 1, 2016
JOB NO:	16453
FLD BK:	
PAGE:	
REF JOB#:	
TAX MAP #:	

SCALE 1" =50 FT
0 25 50 100
GRAPHIC SCALE